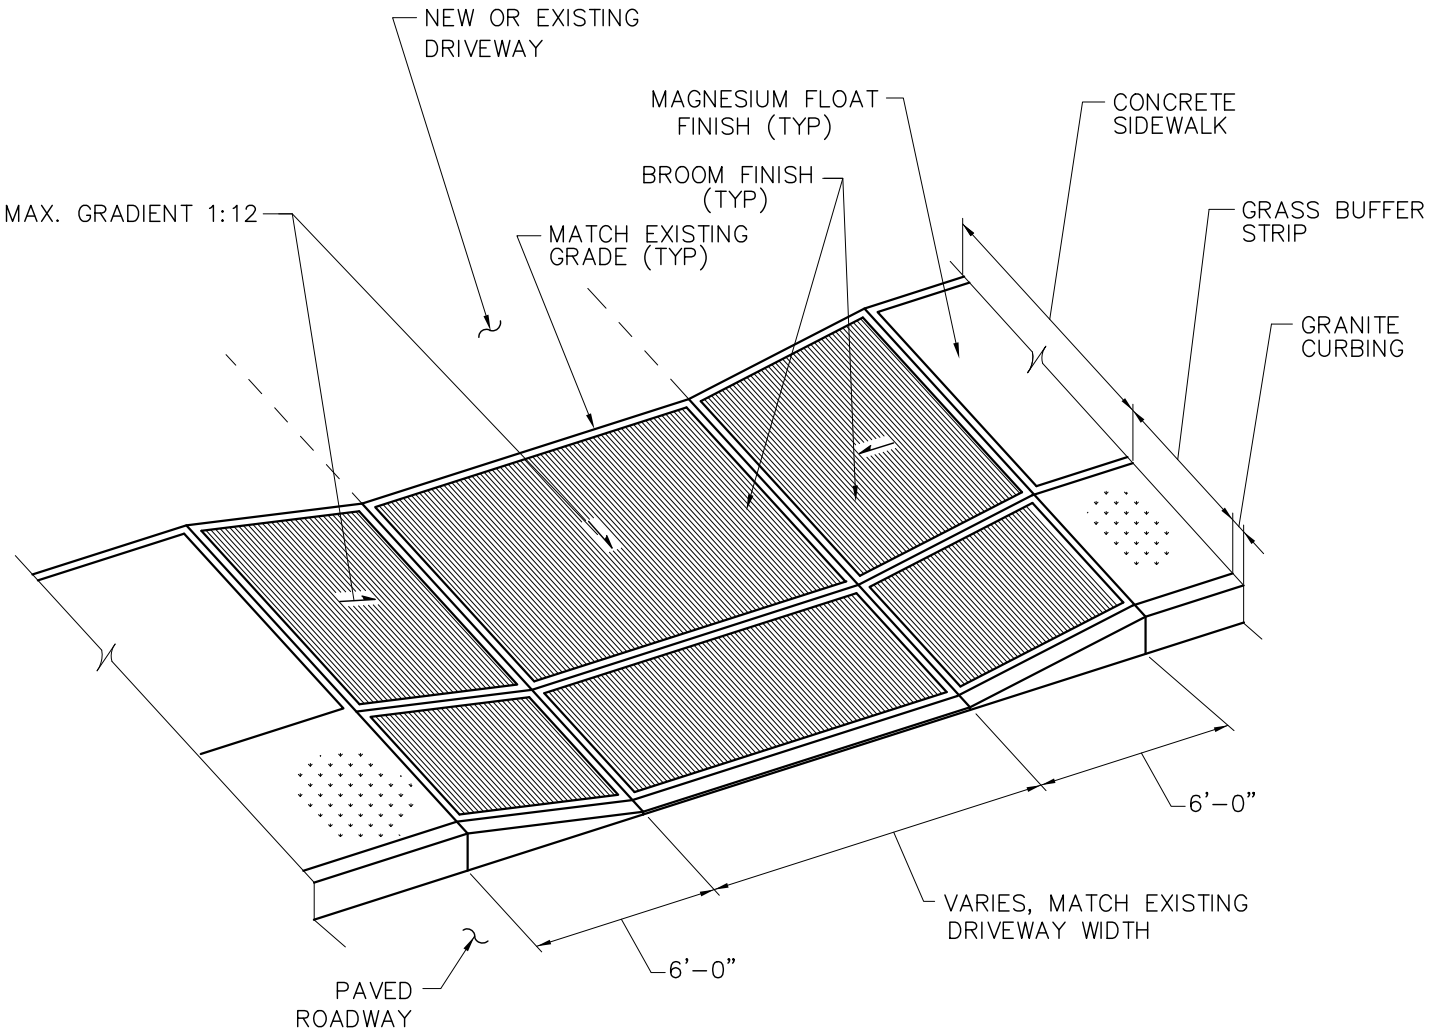

NOTE:

1. CURB REVEALS SHALL BE 1/2" MAX WHERE RAMP MEETS PAVEMENT AT ROADWAY.
2. INSTALL TOPSOIL TO A 6" MINIMUM DEPTH IN BUFFER STRIP.
3. SIDEWALK SHALL BE INSTALLED FLUSH WITH EXISTING DRIVEWAY.
4. SEED AND MULCH BUFFER STRIP.
5. SEE STANDARD SIDEWALK DETAIL FOR SIDEWALK INSTALLATION.

NO SCALE

Gerald D. Jennings, Mayor
Randall J. Milano, P.E., City Engineer

CITY OF ALBANY DIVISION OF ENGINEERING
STANDARD DETAILS

DETAIL NAME:

DRIVEWAY/SIDEWALK DROP CURB WITH BUFFER STRIP DETAIL (TYPE "A")

DETAIL No.	FILE NAME:	DATE ISSUED	REVISION DATE
DW-2	DW-2.DWG	05/01/02	06/01/10